


DIAGRAM A
Scale 1:1500

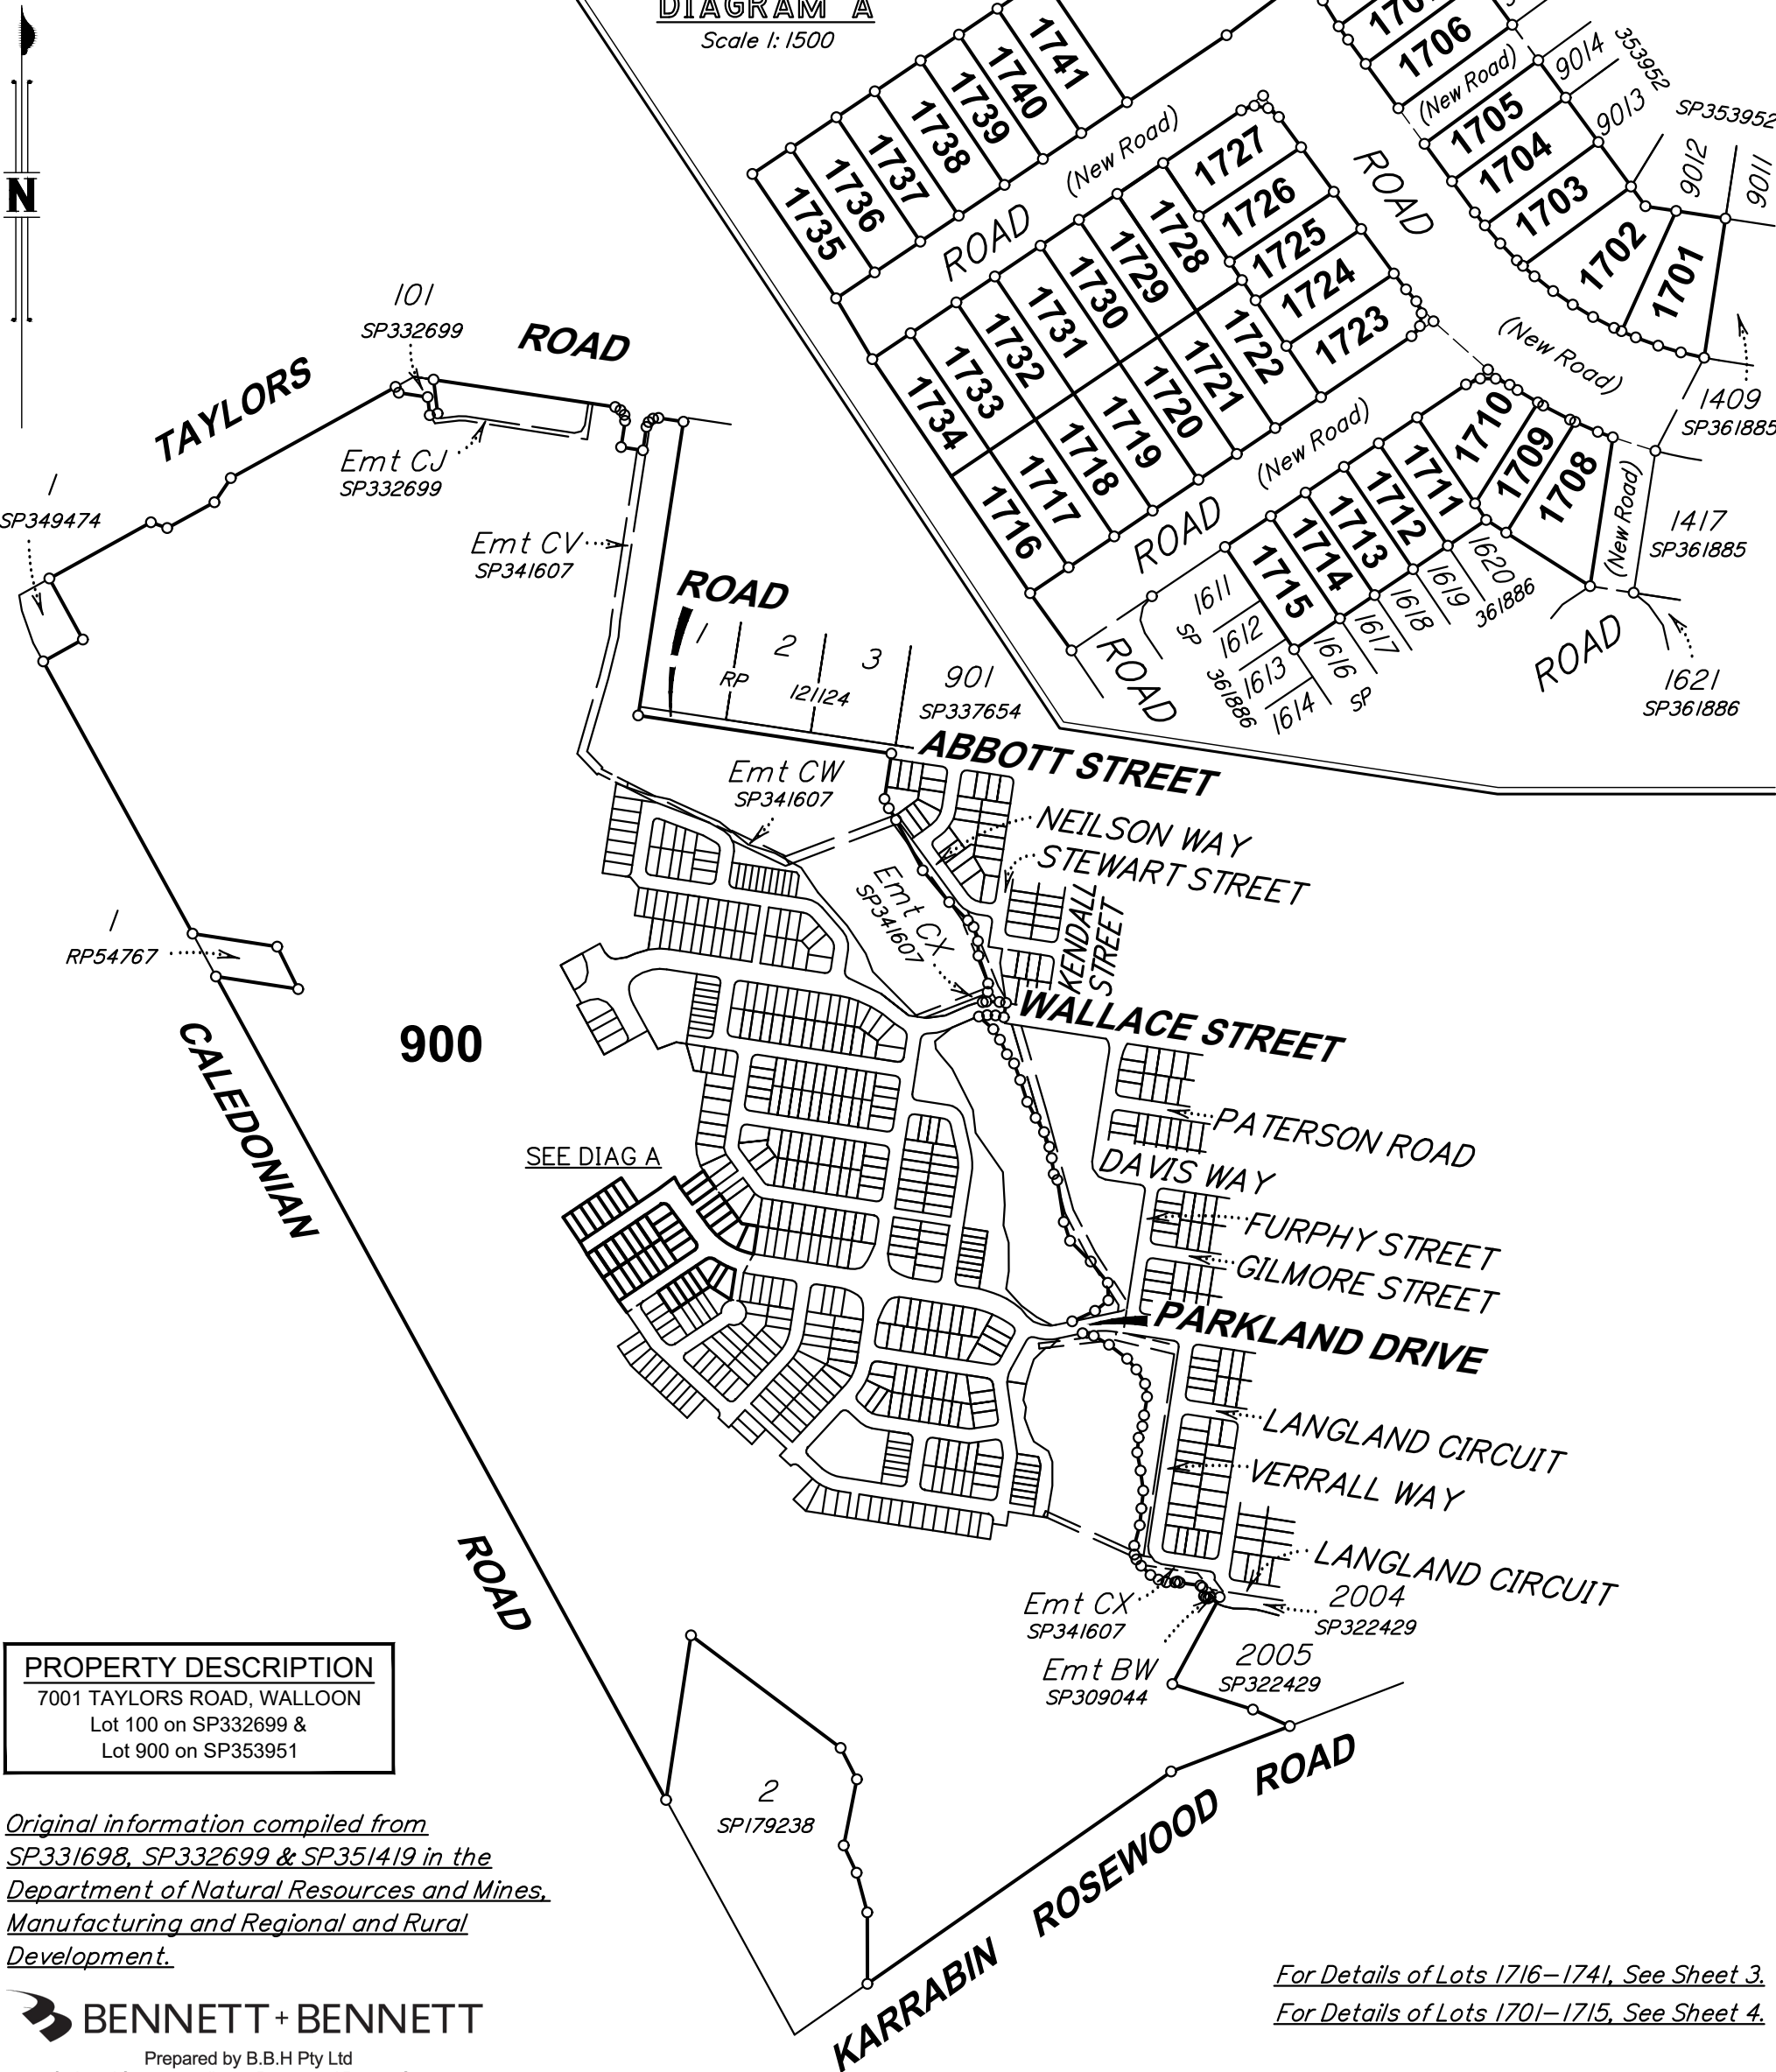


PROPERTY DESCRIPTION
7001 TAYLORS ROAD, WALLOON
Lot 100 on SP332699 &
Lot 900 on SP353951

*Original information compiled from
SP331698, SP332699 & SP351419 in the
Department of Natural Resources and Mines,
Manufacturing and Regional and Rural
Development.*

BENNETT + BENNETT
Prepared by B.B.H Pty Ltd
Cadastral Surveyor trading as Bennett and Bennett Group.
Surveying, Town Planning & Spatial Services.
www.bennettandbennett.com.au

*For Details of Lots 1716–1741, See Sheet 3.
For Details of Lots 1701–1715, See Sheet 4.*

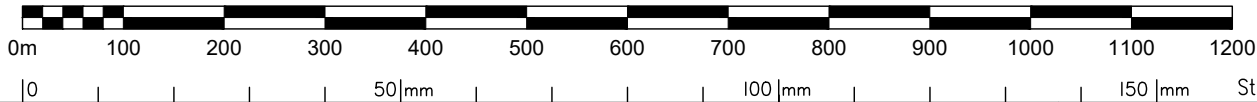

NOTE!

This is a disclosure plan (standard format) and the final plan may be subject to change. The proposed lots have not been defined on site, and B.B.H. Pty Ltd Cadastral Surveyor accepts no responsibility for any amendments to location, areas, or shape that may occur during the development process. This plan has been prepared for the purpose of identifying the approximate location and size of registrable interests, and has been derived from information supplied by others. Lot areas may vary by up to 2.0% and dimensions may vary by up to 1.0%. This note is an integral part of this plan and no part of the plan may be reproduced without this note.

Disclosure Plan of Lots 900 & 1701–1741

Cancelling Lot 900 on SP361886

LOCAL GOVERNMENT:
IPSWICH CITY COUNCIL

LOCALITY:
WALLOON

Meridian: *MGA Zone 56 Vide SP361886*

Survey Records: *Yes*

Scale: **1:7500**

Format: **STANDARD**

DRAFT SP361887

**WARNING : Folded or Mutilated Plans will not be accepted.
Plans may be rolled.
Information may not be placed in the outer margins.**

Sheet

2

of

4

(Dealing No.)

4. Lodged by

(Include address, phone number, reference, and Lodger Code)

	Existing
I.	

Created

Title	Reference
-------	-----------

Description

New Lots

Road

Secondary Interests

REVISION TABLE

ISSUE	REVISION DETAILS	DATE
A	Original Issue	8/04/2026

SHEET 2 IS
INTENTIONALLY
BLANK

6. Building Format Plans only.

I certify that:

* As far as it is practical to determine, no part of the building shown on this plan encroaches onto adjoining lots or road.

* Part of the building shown on this plan encroaches onto adjoining * lots and road

.....
Cadastral Surveyor/Director* Date

*delete words not required

7. Lodgement Fees :

Survey Deposit \$.....

Lodgement \$

.....New Titles \$ _____

Photocopy	\$
-----------	----

Postage	\$
---------	----

TOTAL	\$
-------	----

8. Insert Plan Number	
-----------------------	--

DRAFT SP361887

2. Orig Grant Allocation :	
----------------------------	--

3. References :

Dept File :

Local Govt :

Surveyor : 220149


5. Passed & Endorsed :


By: B.B.H. PTY LTD ACN 010 427 531

Date :

Signed :

Designation : Cadastral Surveyor

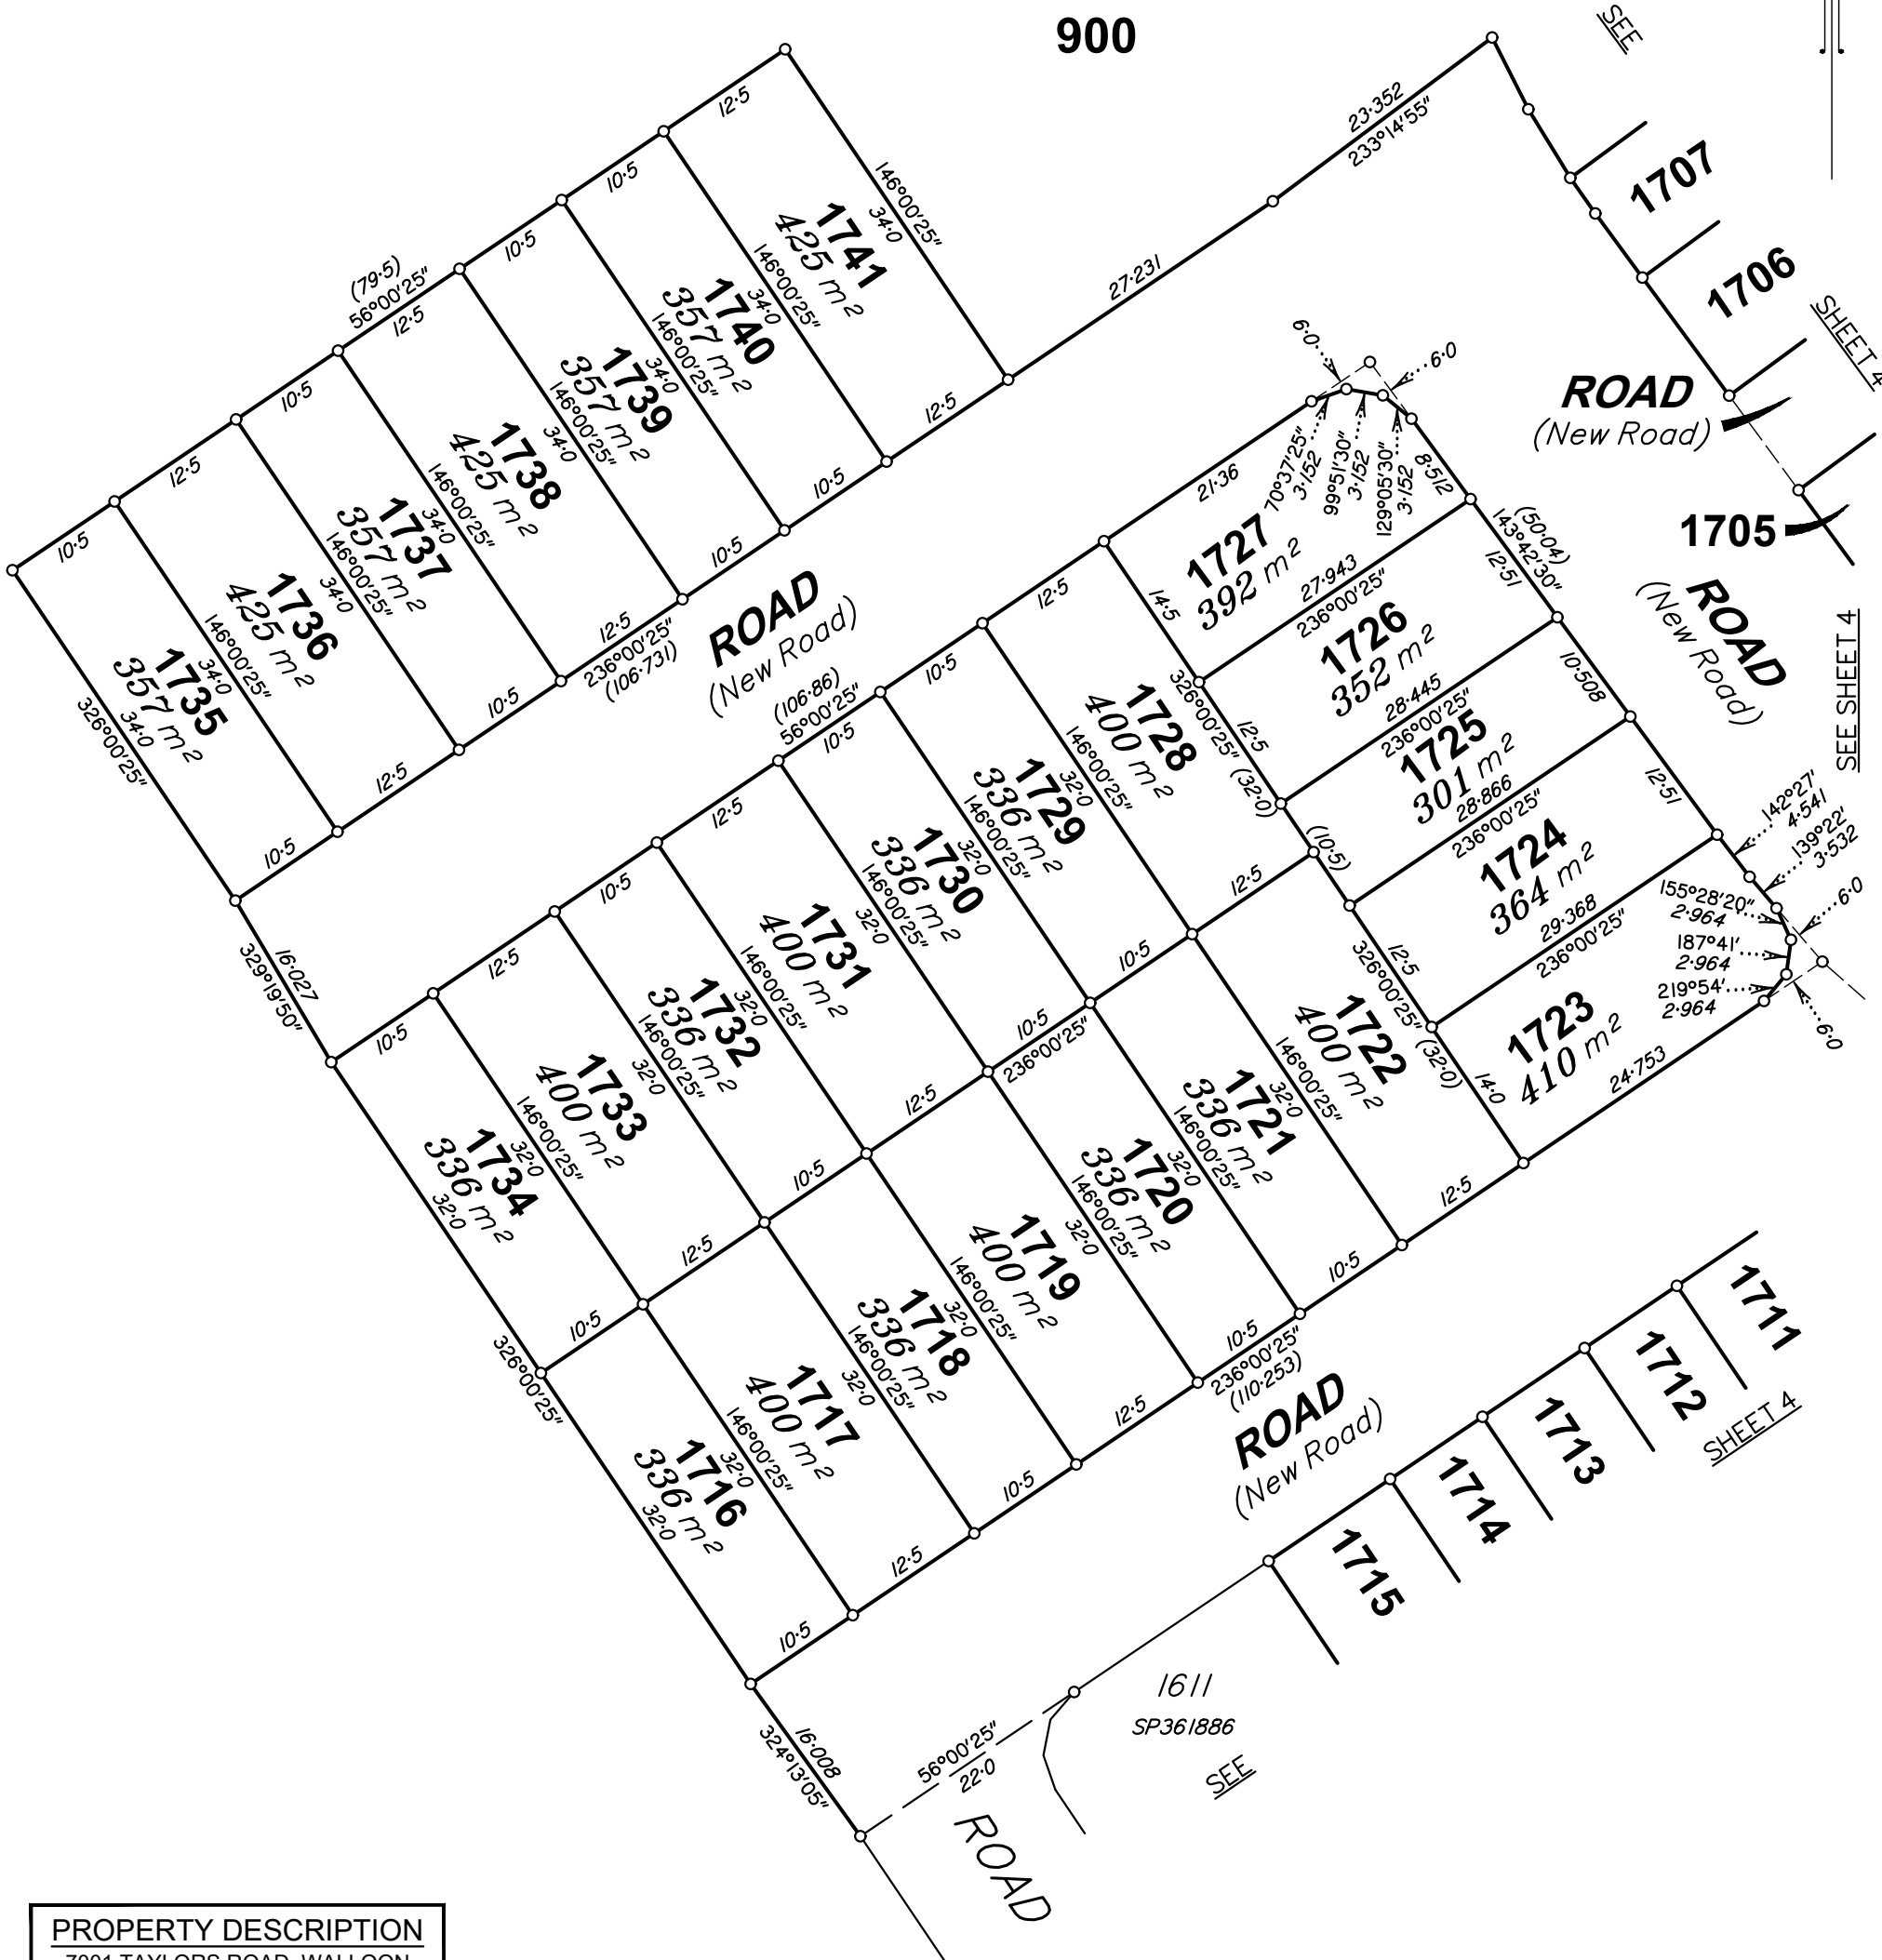

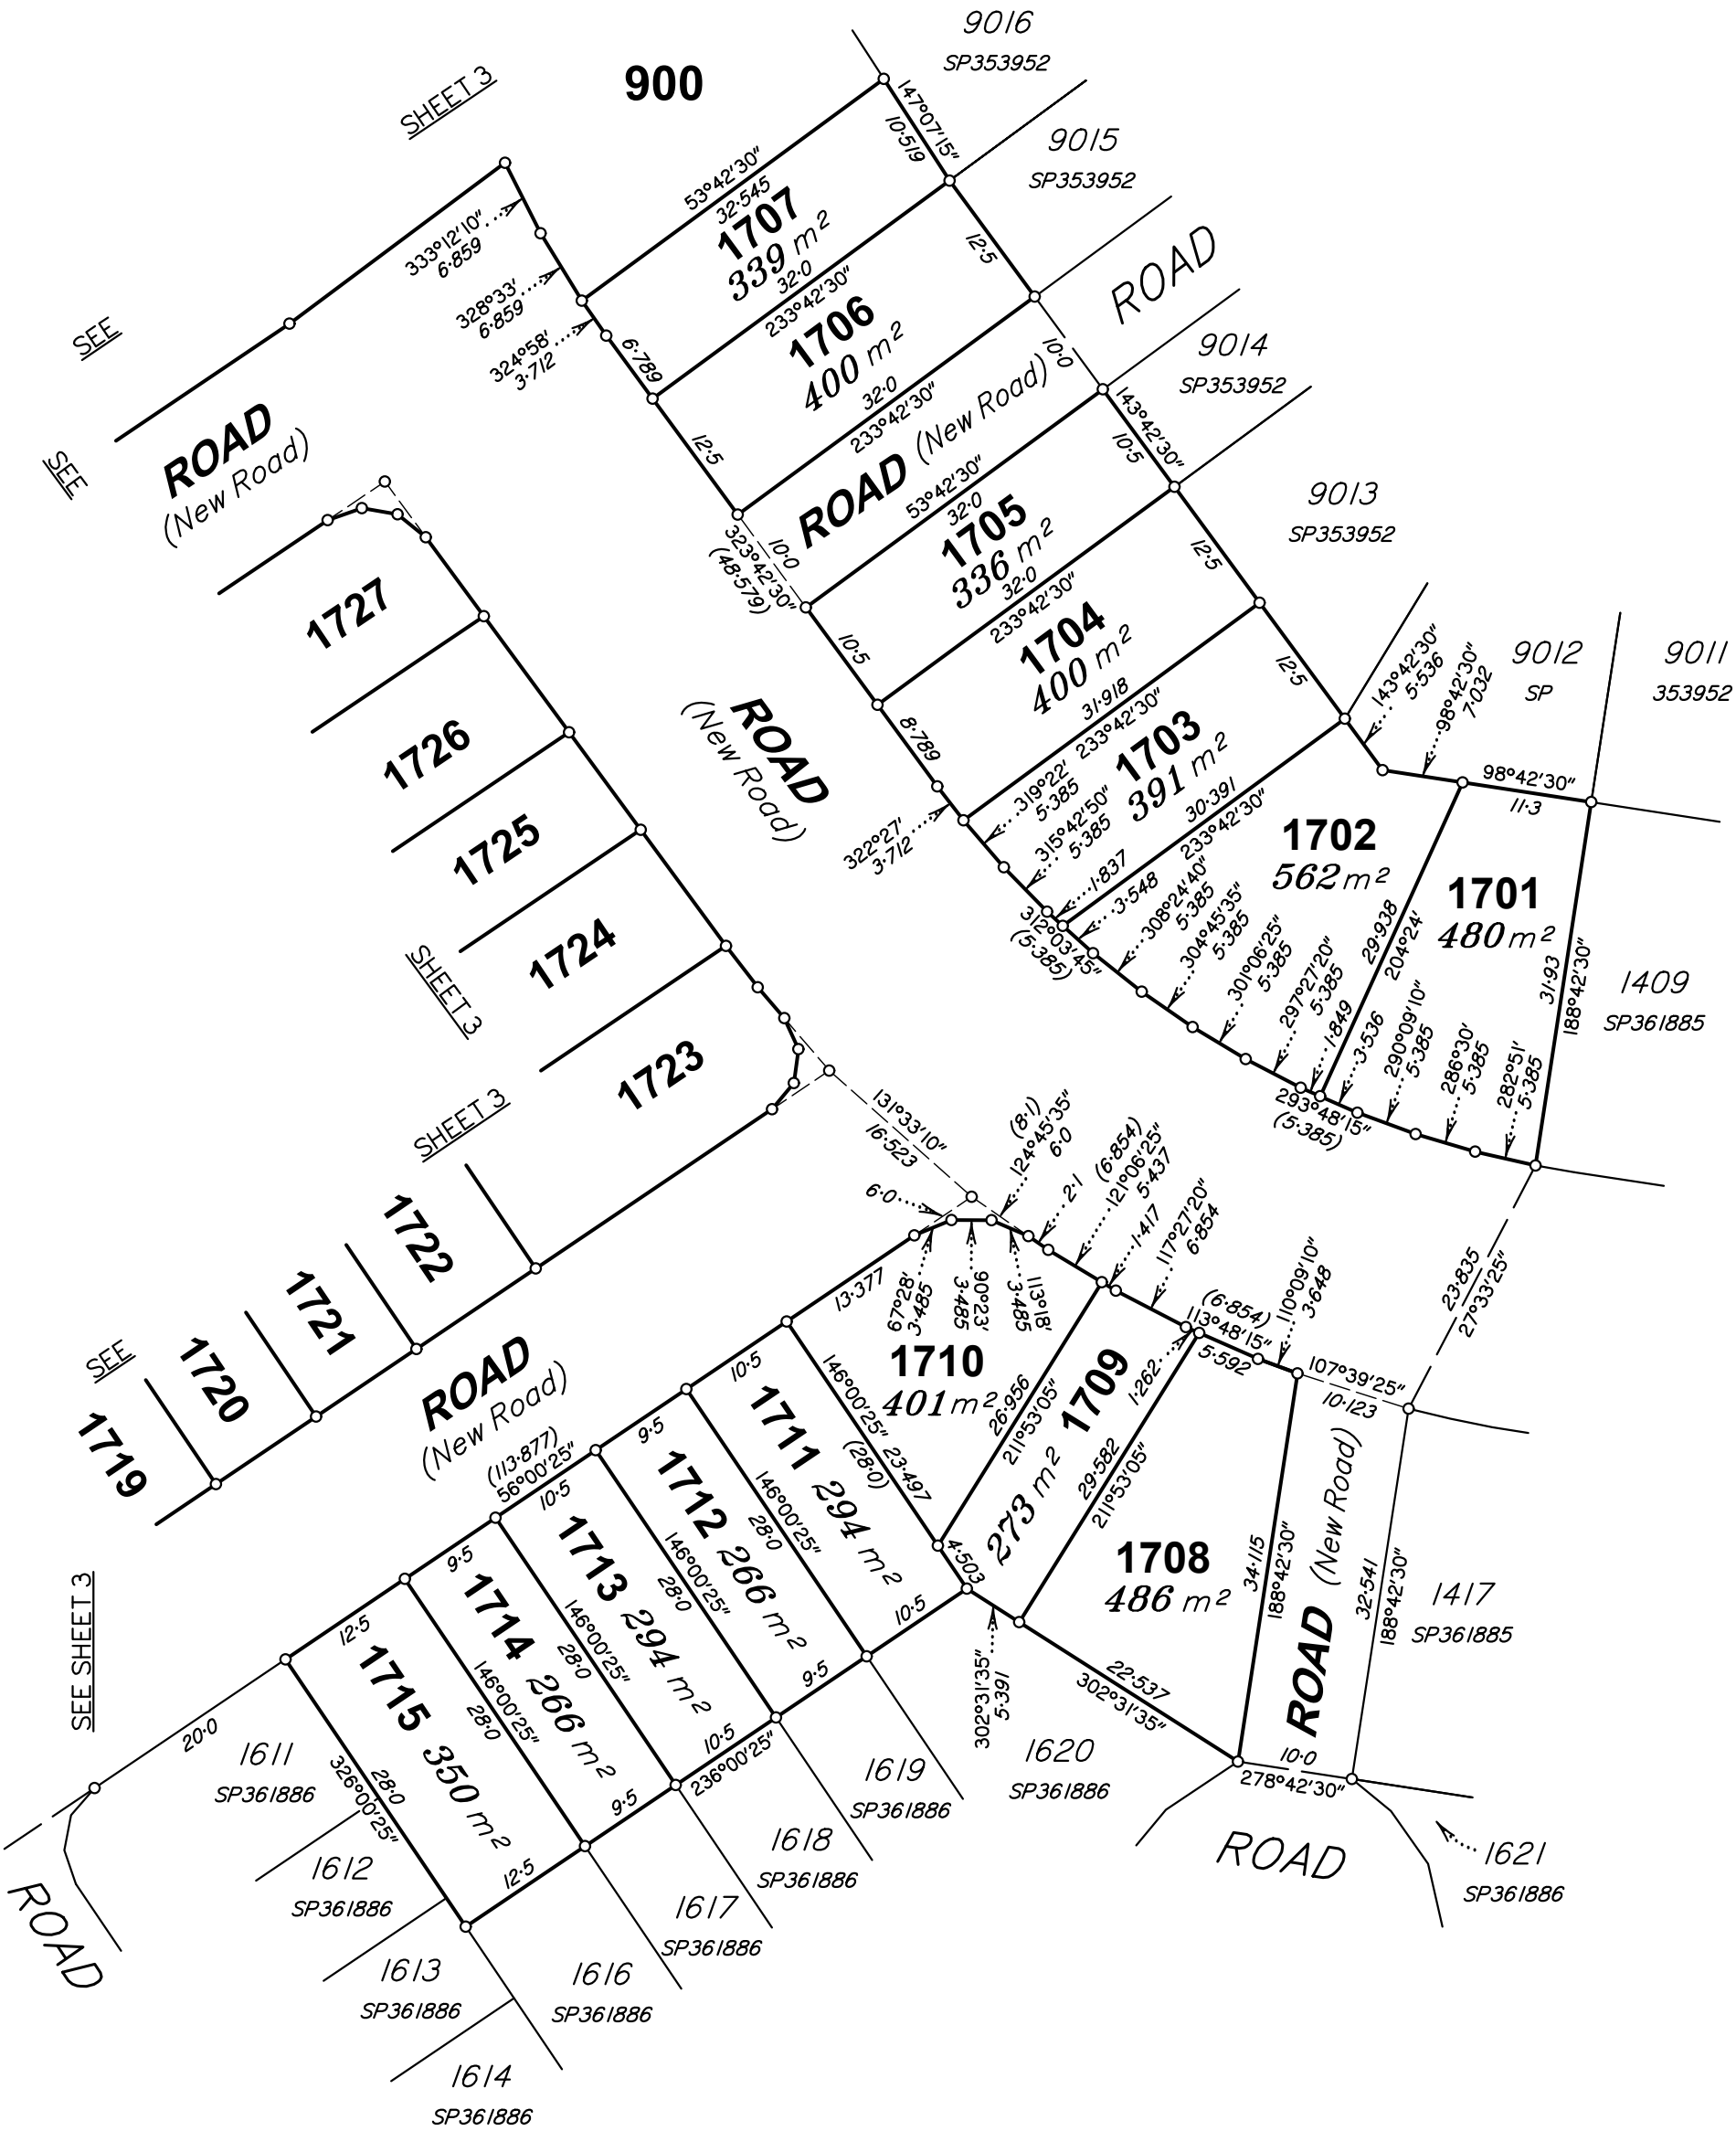

PROPERTY DESCRIPTION

7001 TAYLORS ROAD, WALLOON
Lot 100 on SP332699 &
Lot 900 on SP353951

NOTE!

This is a disclosure plan (standard format) and the final plan may be subject to change. The proposed lots have not been defined on site, and B.B.H. Pty Ltd Cadastral Surveyor accepts no responsibility for any amendments to location, areas, or shape that may occur during the development process. This plan has been prepared for the purpose of identifying the approximate location and size of registrable interests, and has been derived from information supplied by others. Lot areas may vary by up to 2.0% and dimensions may vary by up to 1.0%. This note is an integral part of this plan and no part of the plan may be reproduced without this note.

Scale 1:600



BENNETT + BENNETT

Prepared by B.B.H Pty Ltd
Cadastral Surveyor trading as Bennett and Bennett Group.

Surveying, Town Planning & Spatial Services.
www.bennettandbennett.com.au

State copyright reserved.

Insert
Plan
Number **DRAFT SP361887**